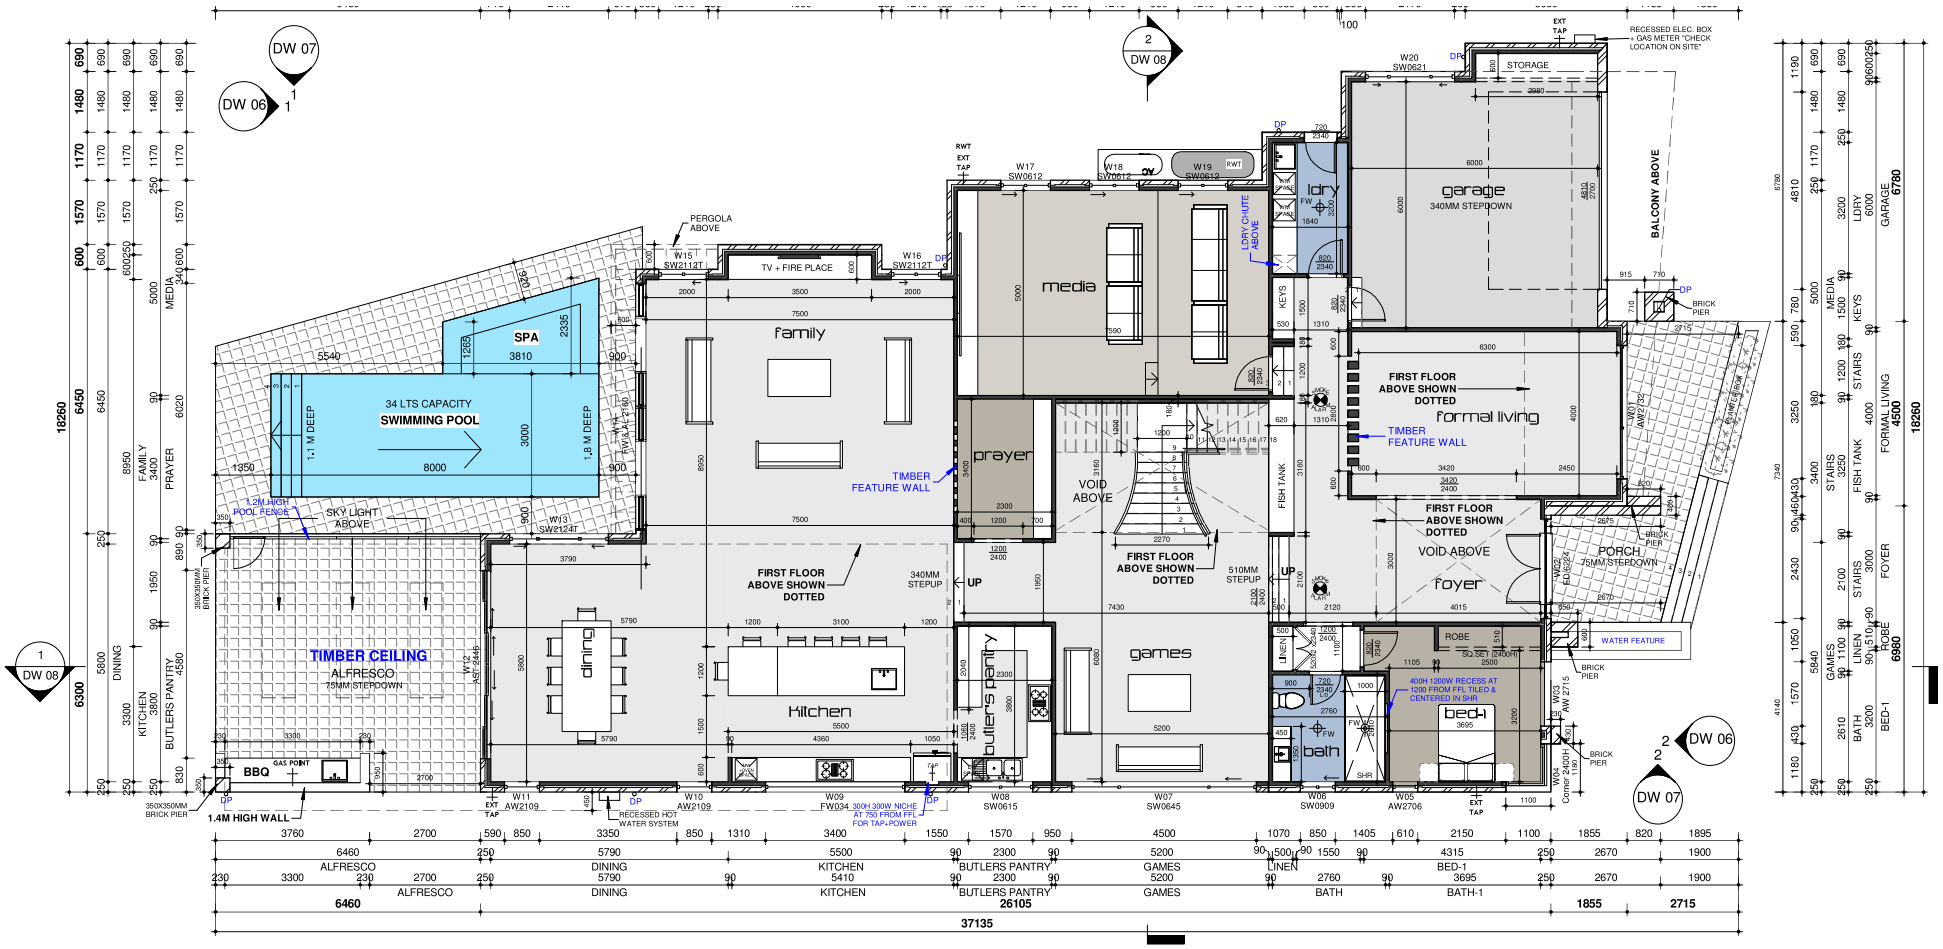

ground floor plan

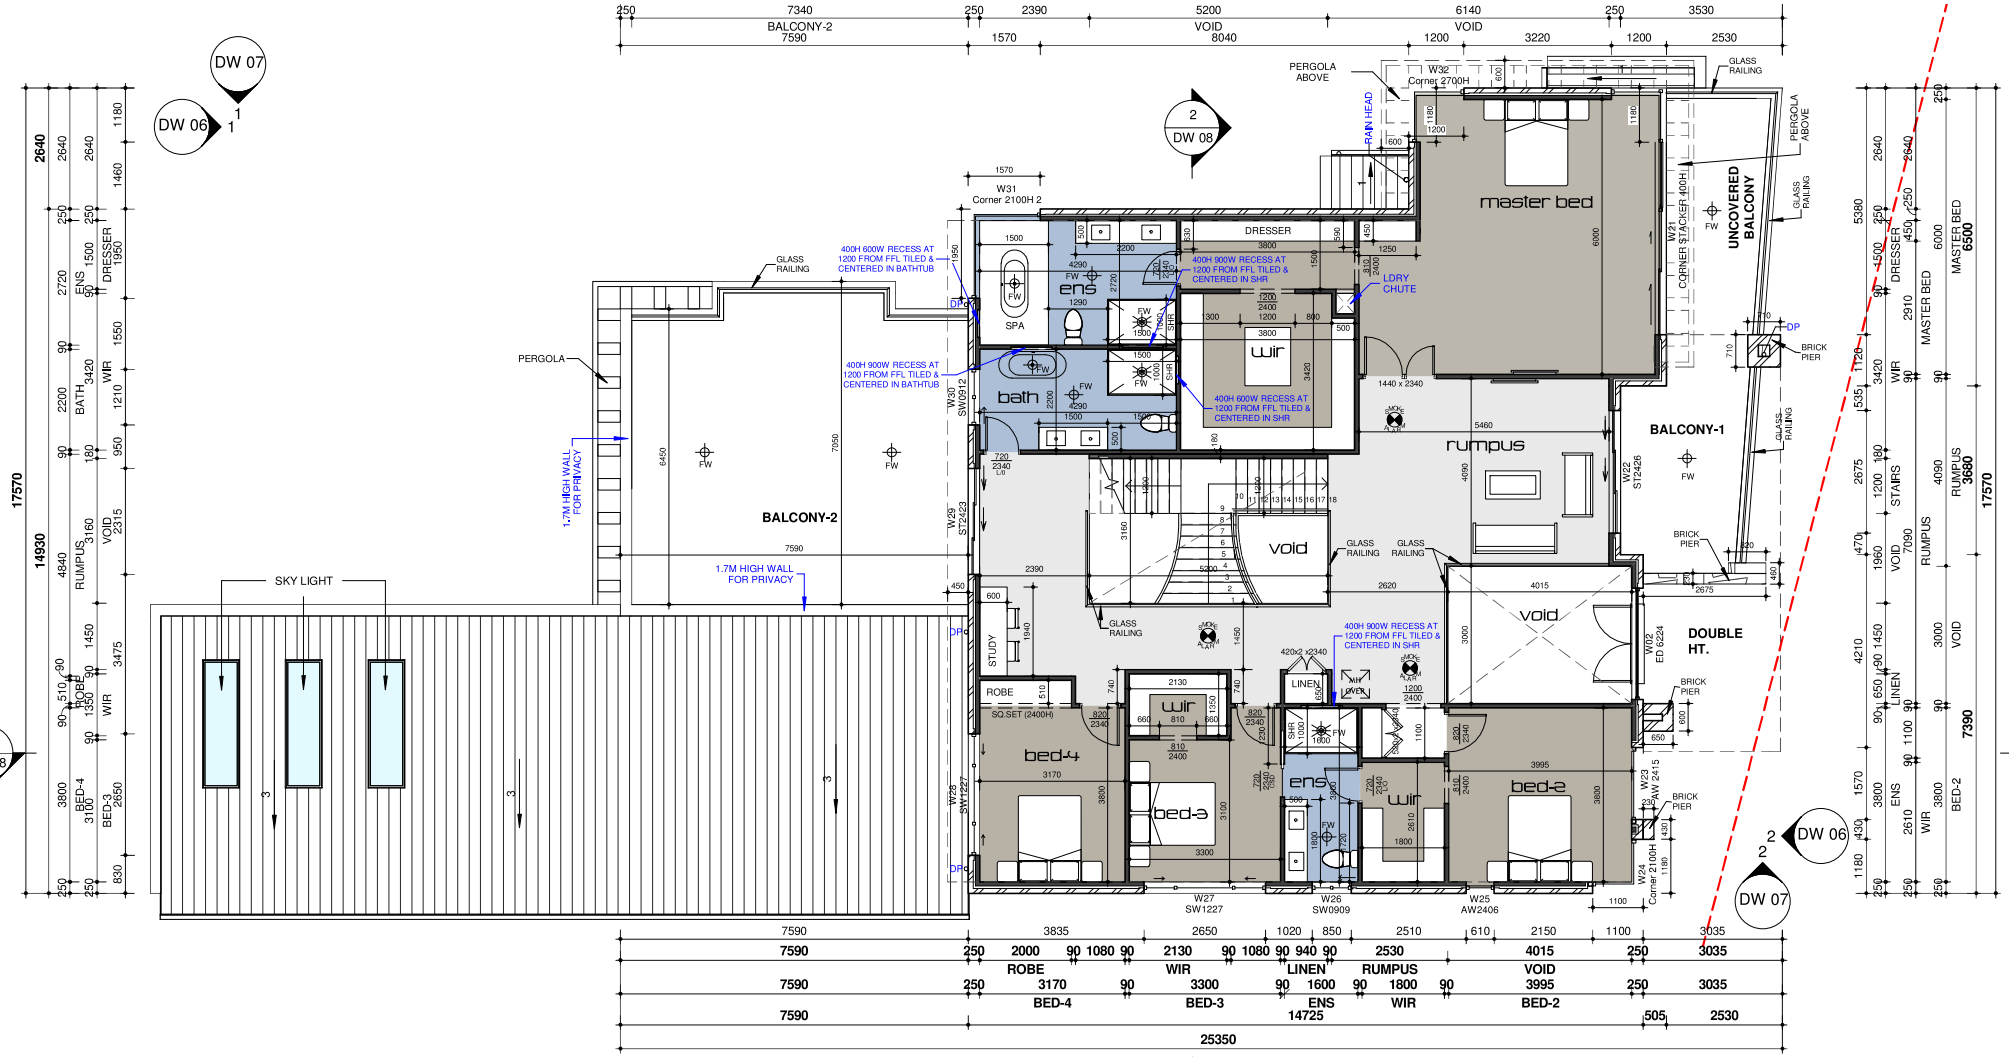

first floor plan

scale 1 : 100